Side elevations apply to specific plots only - refer to site plan for locations

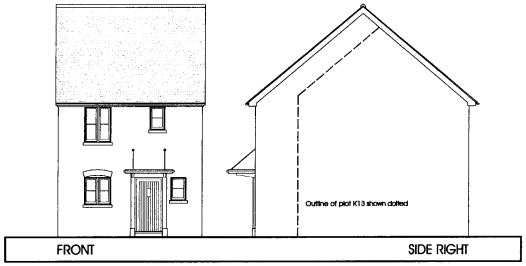

Plot K14

Plot K16

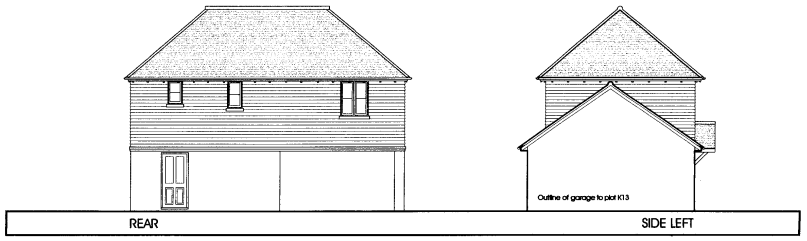

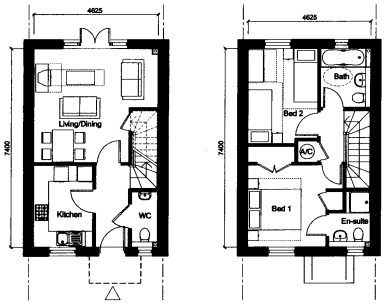

GROUND FLOOR FIRST FLOOR

2C TYPE (68.44m²)
2 Bed House
Plots K14 - K16

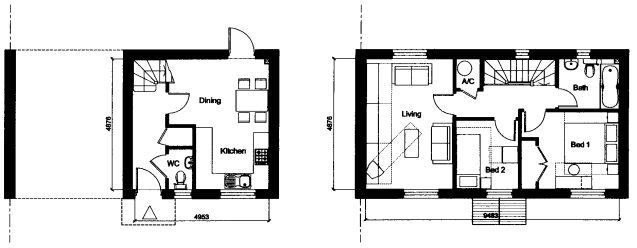

GROUND FLOOR FIRST FLOOR

2E TYPE (70.39m²)
2 Bed House
Plot K12

MC 2006/0093

ORIGINAL

MEDWAY
24 JAN 2006
RECEIVED

Persimmon Homes S.E.

Rev A 18.01.06 Canopy added in Type 2E floor plan in accordance with council letter dated 21.12.05 , client instruction dated 04.01.06 and 12.01.06 (ed) ( )

Medway Gate
Cuxton

title Phase 1 House Types 2C / 2E
drawing no A3760/2.1/25 Rev A
drawn GS
checked PRB
scale 1:100
date 12.05

PRP